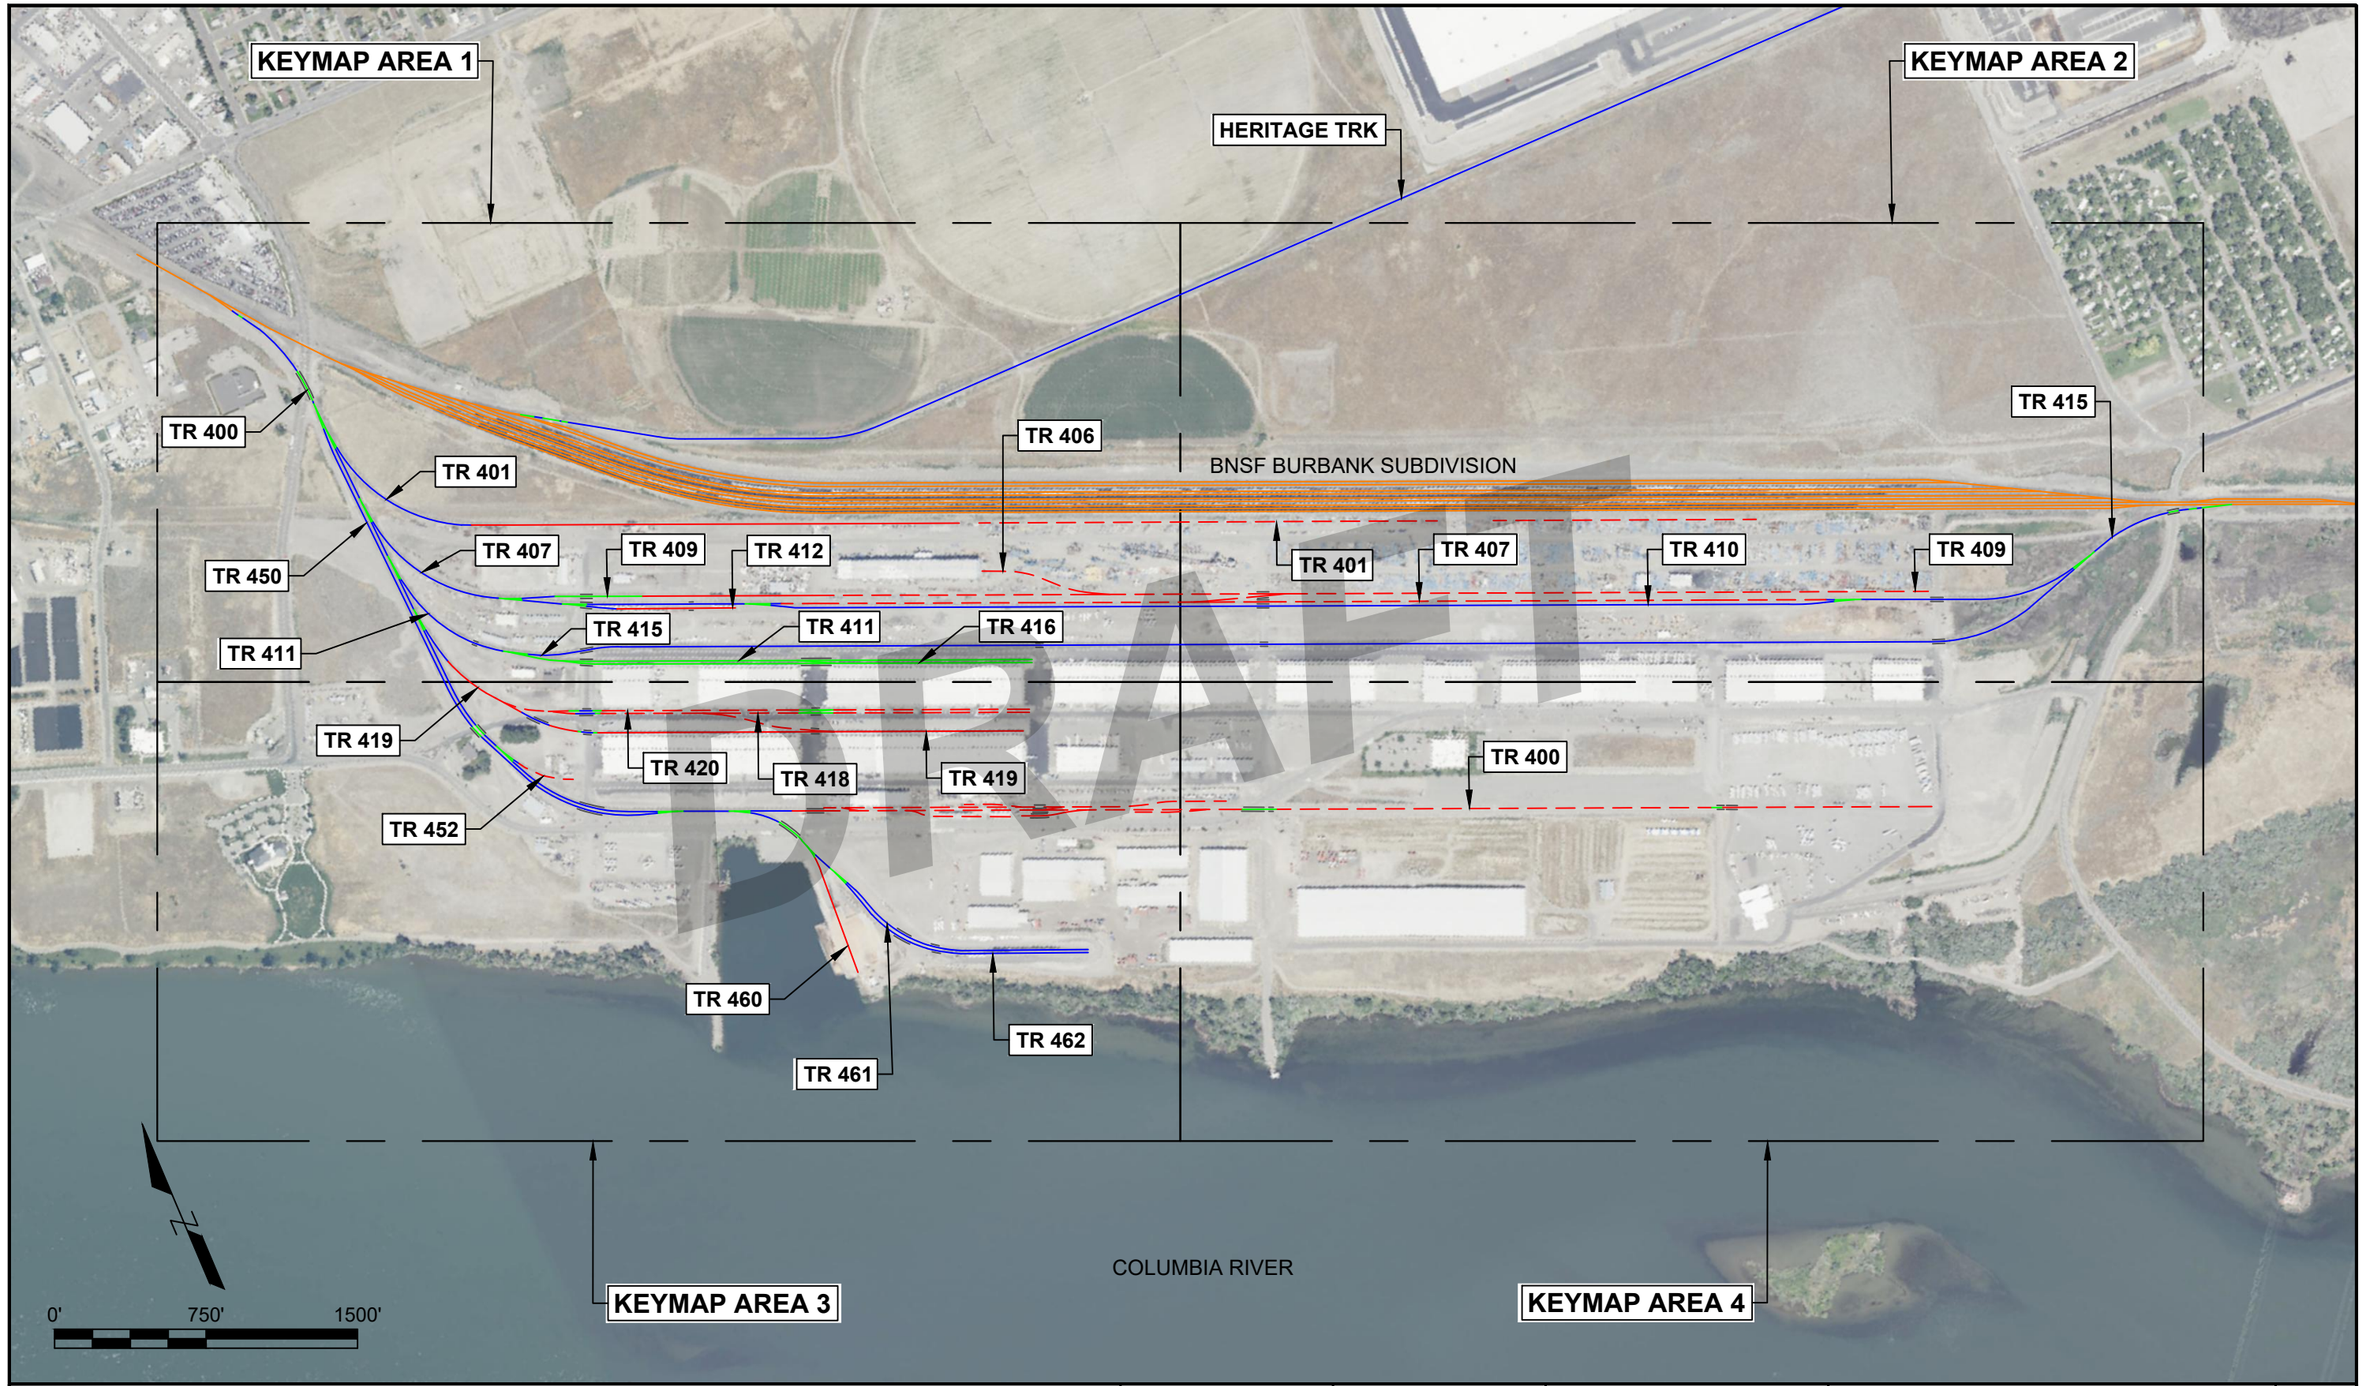


DRAFT

FILE NAME	C:\pwworking\west02\d0267054\POP BPIC Track Construction Type Exhibits.dwg				REGION NO.	STATE	
TIME	8:59:14 AM					WA	
DATE	9/9/2026				JOB NUMBER		
PLOTTED BY							
DESIGNED BY					CONTRACT NO.		
ENTERED BY							
CHECKED BY							
PROJ. ENGR.							
PROJ. MNGR.	P. WEBER	REVISION	DATE	BY			

811 Know what's below. Call before you dig.

P.E. STAMP BOX

DATE

HDR Engineering
835 N Post Street
Suite 101
Spokane, WA
99201-2126
United States
(509) 343-8500

NOT FOR CONSTRUCTION

PORT OF PASCO


PORT OF PASCO - BIG PASCO INDUSTRIAL CENTER
RAIL LEAD TRACK ASSESSMENT
PASCO, WA - BNSF LAKESIDE SUBDIVISION

CONSTRUCTION TYPE
OVERALL KEYMAP

Plot 1

PLAN REF NO
KT1

SHEET
OF
5
SHEETS

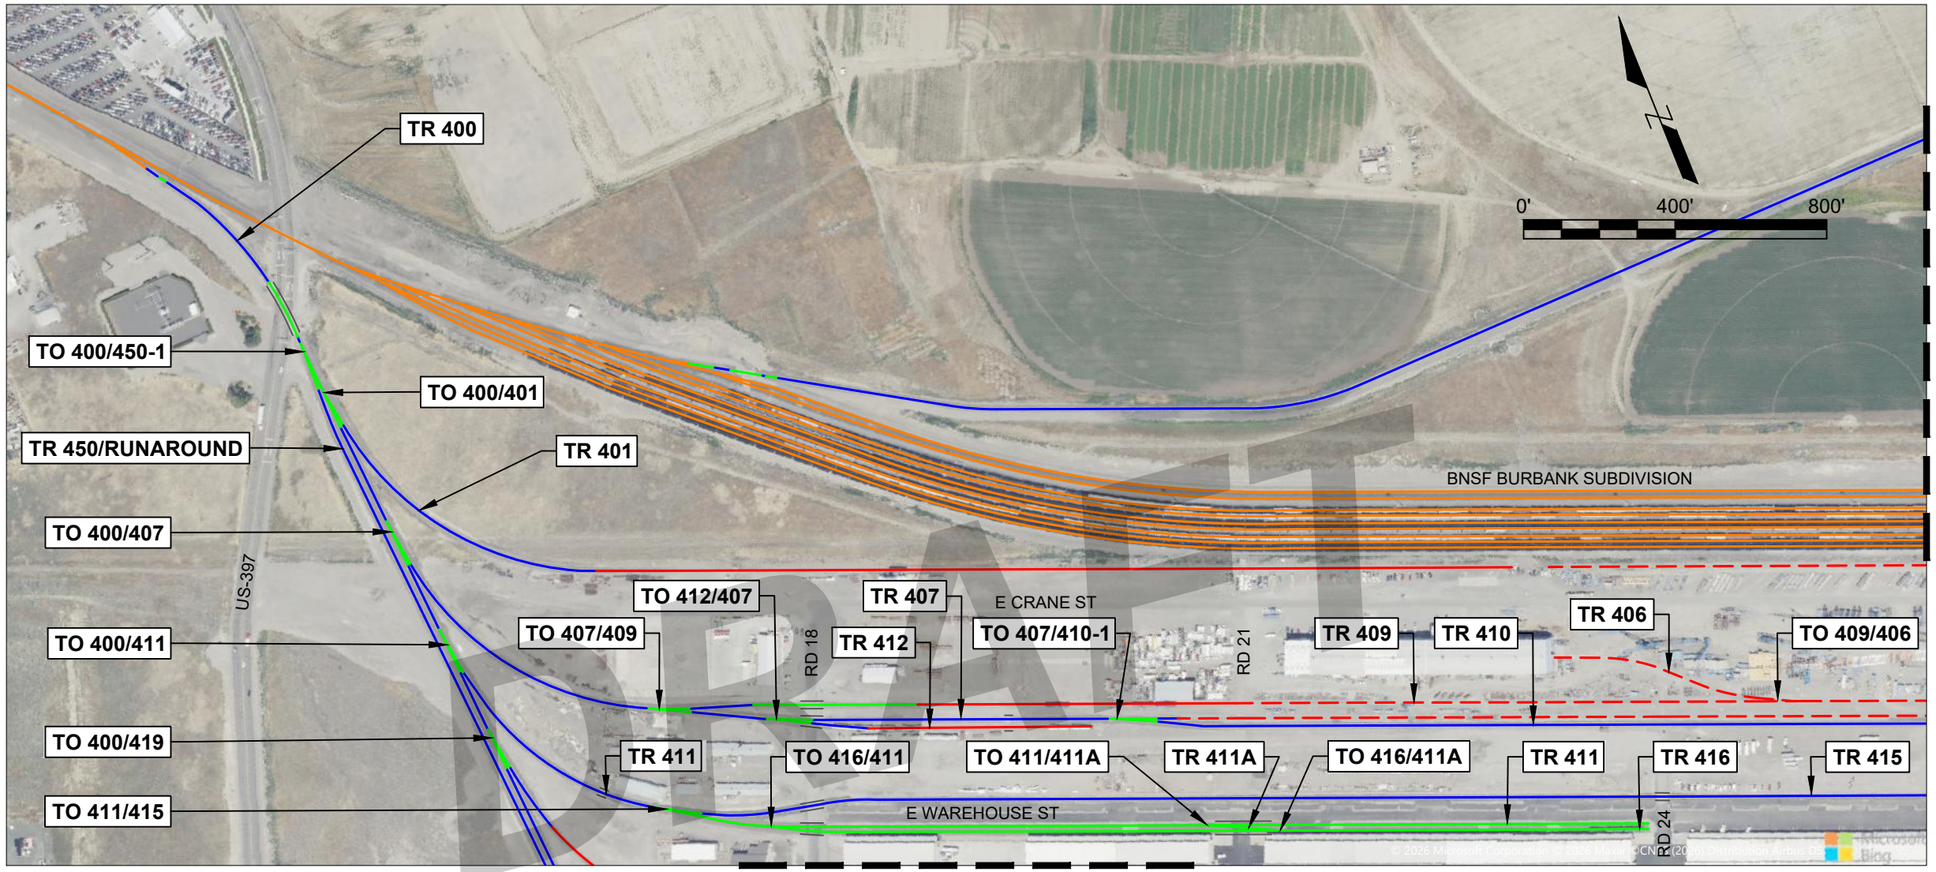

LEGEND

- BNSF TRACK
- MODERN/286 CAPABLE CONCRETE TIE TRACK
- MODERN/286 CAPABLE WOOD TIE TRACK
- LEGACY WOOD TIE TRACK
- ROAD CROSSING
- OUT OF SERVICE TRACK (TRACK CONDITIONS/IMPASSABLE/BURIED/FOULED)

FILE NAME	C:\pwworking\west02\d0267054\POP BPIC Track Construction Type Exhibits.dwg				
TIME	8:59:15 AM				
DATE	9/9/2026				
PLOTTED BY					
DESIGNED BY					
ENTERED BY					
CHECKED BY					
PROJ. ENGR.					
PROJ. MNGR.	P. WEBER	REVISION	DATE	BY	

REGION NO. | STATE: WA
JOB NUMBER
CONTRACT NO.

811 Know what's below. Call before you dig.

P.E. STAMP BOX
DATE

HDR Engineering
835 N Post Street
Suite 101
Spokane, WA
99201-2126
United States
(509) 343-8500


NOT FOR CONSTRUCTION

PORT OF PASCO

PORT OF PASCO - BIG PASCO INDUSTRIAL CENTER
RAIL LEAD TRACK ASSESSMENT
PASCO, WA - BNSF LAKESIDE SUBDIVISION

CONSTRUCTION TYPE
KEYMAP AREA 1

Plot 1
PLAN REF NO: KT2
SHEET OF 5 SHEETS

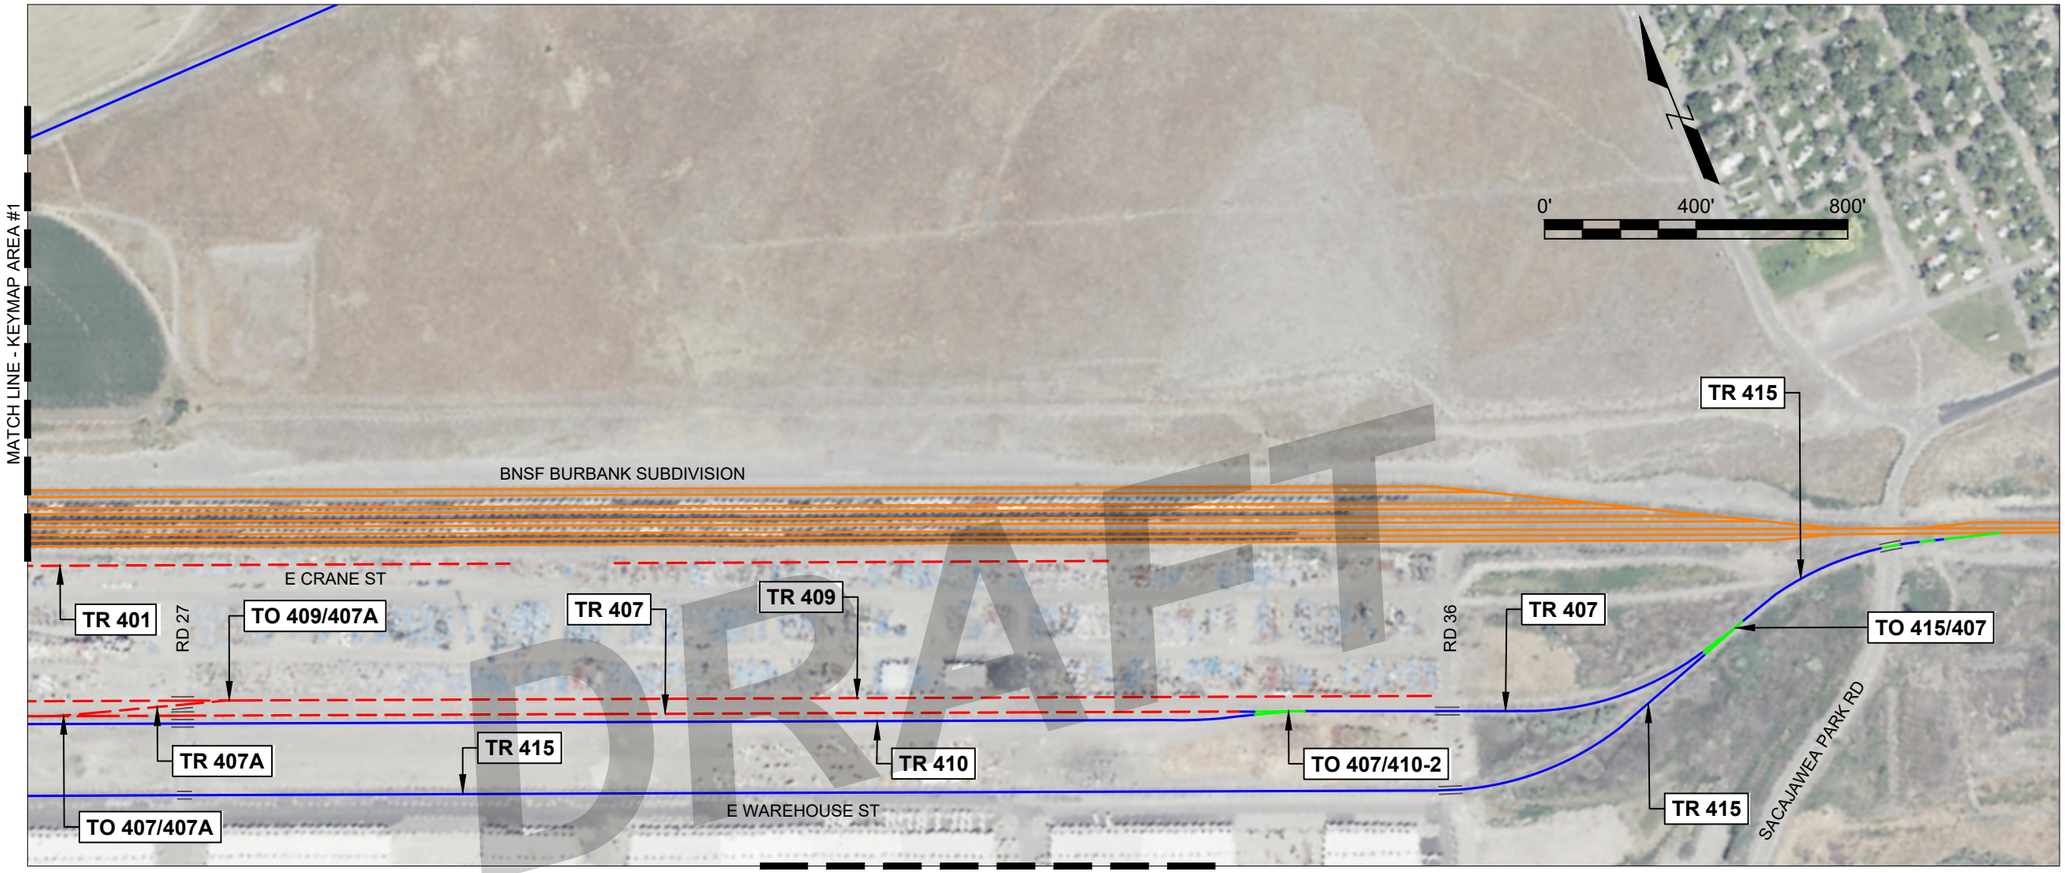

DRAFT

LEGEND

- BNSF TRACK
- MODERN/286 CAPABLE CONCRETE TIE TRACK
- MODERN/286 CAPABLE WOOD TIE TRACK
- LEGACY WOOD TIE TRACK
- ROAD CROSSING
- OUT OF SERVICE TRACK (TRACK CONDITIONS/IMPASSABLE/BURIED/FOULED)

FILE NAME	C:\pwworking\west02\d0267054\POP BPIC Track Construction Type Exhibits.dwg				REGION NO. / STATE: WA
TIME	8:59:16 AM				JOB NUMBER
DATE	9/9/2026				CONTRACT NO.
PLOTTED BY					
DESIGNED BY					
ENTERED BY					
CHECKED BY					
PROJ. ENGR.					
PROJ. MNGR.	P. WEBER	REVISION	DATE	BY	

811 Know what's below. Call before you dig.

P.E. STAMP BOX

DATE

HDR Engineering
835 N Post Street
Suite 101
Spokane, WA
99201-2126
United States
(509) 343-8500

NOT FOR CONSTRUCTION

PORT OF PASCO


PORT OF PASCO - BIG PASCO INDUSTRIAL CENTER
RAIL LEAD TRACK ASSESSMENT
PASCO, WA - BNSF LAKESIDE SUBDIVISION

CONSTRUCTION TYPE
KEYMAP AREA 2

Plot 1

PLAN REF NO
KT3

SHEET
OF
5
SHEETS

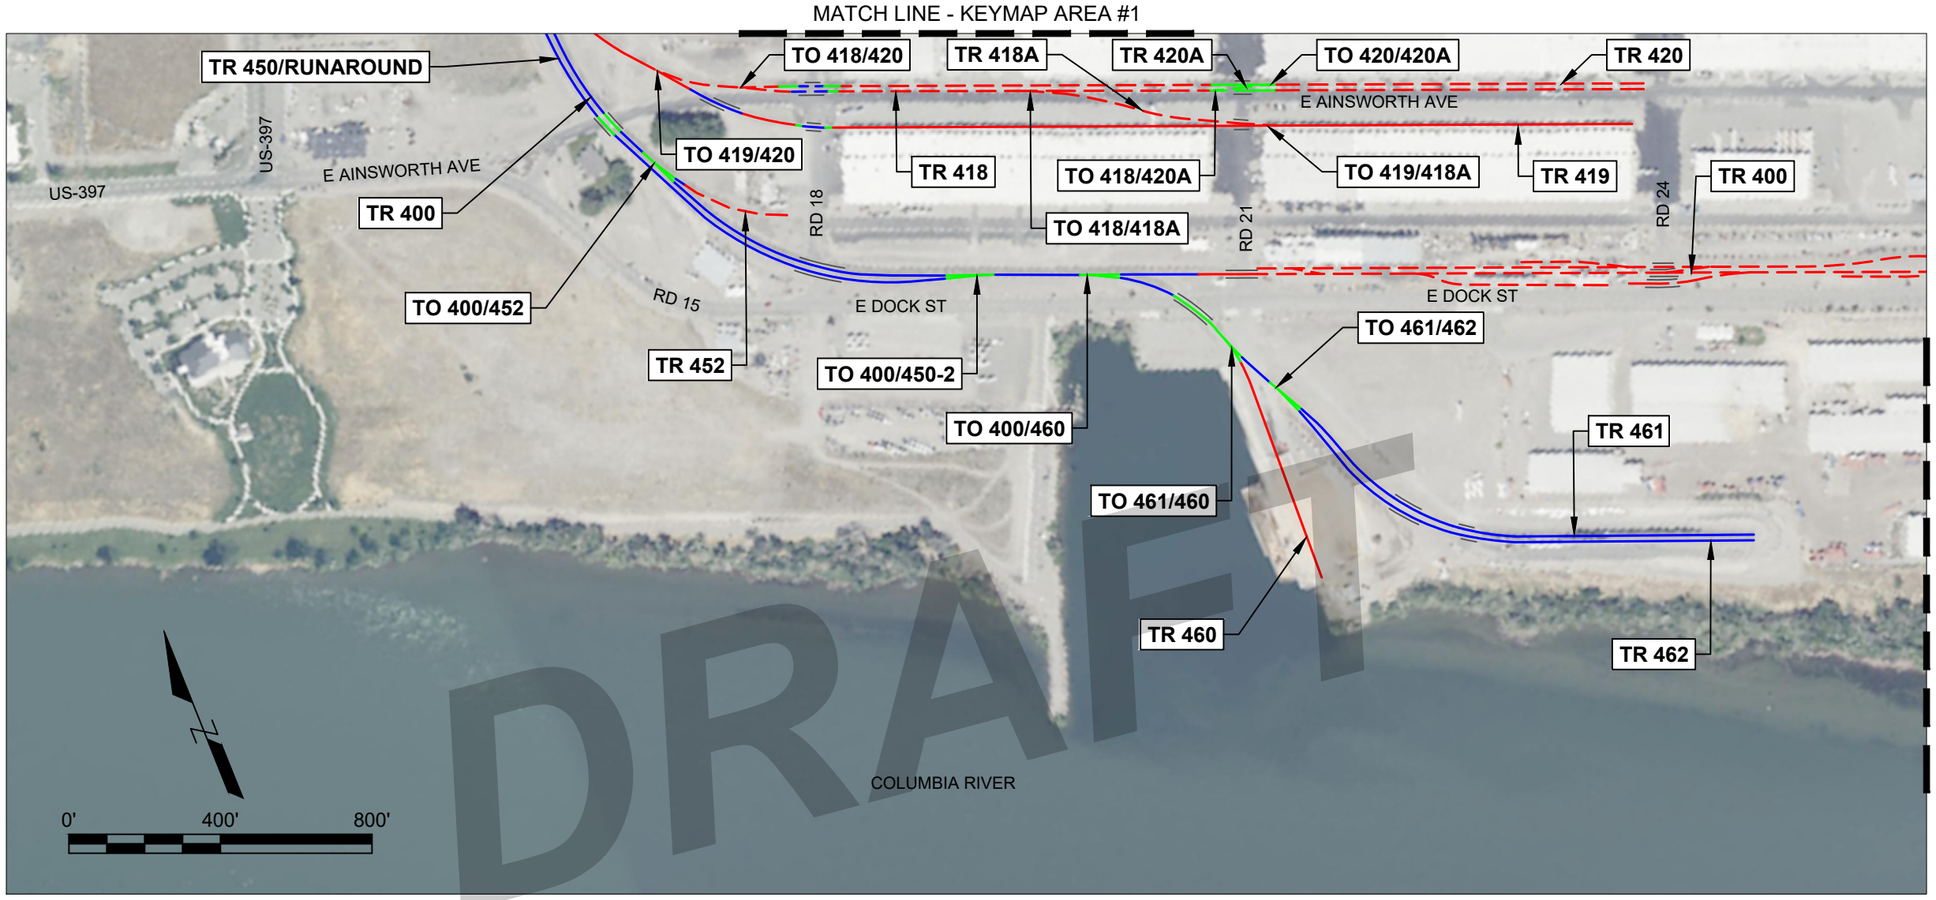

LEGEND

- BNSF TRACK
- MODERN/286 CAPABLE CONCRETE TIE TRACK
- MODERN/286 CAPABLE WOOD TIE TRACK
- LEGACY WOOD TIE TRACK
- ROAD CROSSING
- OUT OF SERVICE TRACK (TRACK CONDITIONS/IMPASSABLE/BURIED/FOULED)

FILE NAME	C:\pwworking\west02\d0267054\POP BPIC Track Construction Type Exhibits.dwg				
TIME	8:59:17 AM				
DATE	9/9/2026				
PLOTTED BY					
DESIGNED BY					
ENTERED BY					
CHECKED BY					
PROJ. ENGR.					
PROJ. MNGR.	P. WEBER	REVISION	DATE	BY	

REGION NO. | STATE: WA
JOB NUMBER
CONTRACT NO.

811 Know what's below. Call before you dig.

P.E. STAMP BOX
DATE

HDR Engineering
835 N Post Street
Suite 101
Spokane, WA
99201-2126
United States
(509) 343-8500

NOT FOR CONSTRUCTION

PORT OF PASCO

PORT OF PASCO - BIG PASCO INDUSTRIAL CENTER
RAIL LEAD TRACK ASSESSMENT
PASCO, WA - BNSF LAKESIDE SUBDIVISION

CONSTRUCTION TYPE
KEYMAP AREA 3

Plot 1
PLAN REF NO: KT4
SHEET OF 5 SHEETS

MATCH LINE - KEYMAP AREA #2



MATCH LINE - KEYMAP AREA #3

DRAFT

LEGEND

- BNSF TRACK
- MODERN/286 CAPABLE CONCRETE TIE TRACK
- MODERN/286 CAPABLE WOOD TIE TRACK
- LEGACY WOOD TIE TRACK
- ROAD CROSSING
- OUT OF SERVICE TRACK (TRACK CONDITIONS/IMPASSABLE/BURIED/FOULED)

FILE NAME	C:\pwworking\west02\d0267054\POP BPIC Track Construction Type Exhibits.dwg				
TIME	8:59:18 AM				
DATE	9/9/2026				
PLOTTED BY					
DESIGNED BY					
ENTERED BY					
CHECKED BY					
PROJ. ENGR.					
PROJ. MNGR.	P. WEBER	REVISION	DATE	BY	

REGION NO. | STATE: WA
JOB NUMBER
CONTRACT NO.

811 Know what's below. Call before you dig.

P.E. STAMP BOX
DATE

HDR Engineering
835 N Post Street
Suite 101
Spokane, WA
99201-2126
United States
(509) 343-8500

NOT FOR CONSTRUCTION

PORT OF PASCO

PORT OF PASCO - BIG PASCO INDUSTRIAL CENTER
RAIL LEAD TRACK ASSESSMENT
PASCO, WA - BNSF LAKESIDE SUBDIVISION

CONSTRUCTION TYPE
KEYMAP AREA 4

Plot 1
PLAN REF NO: KT5
SHEET OF 5 SHEETS