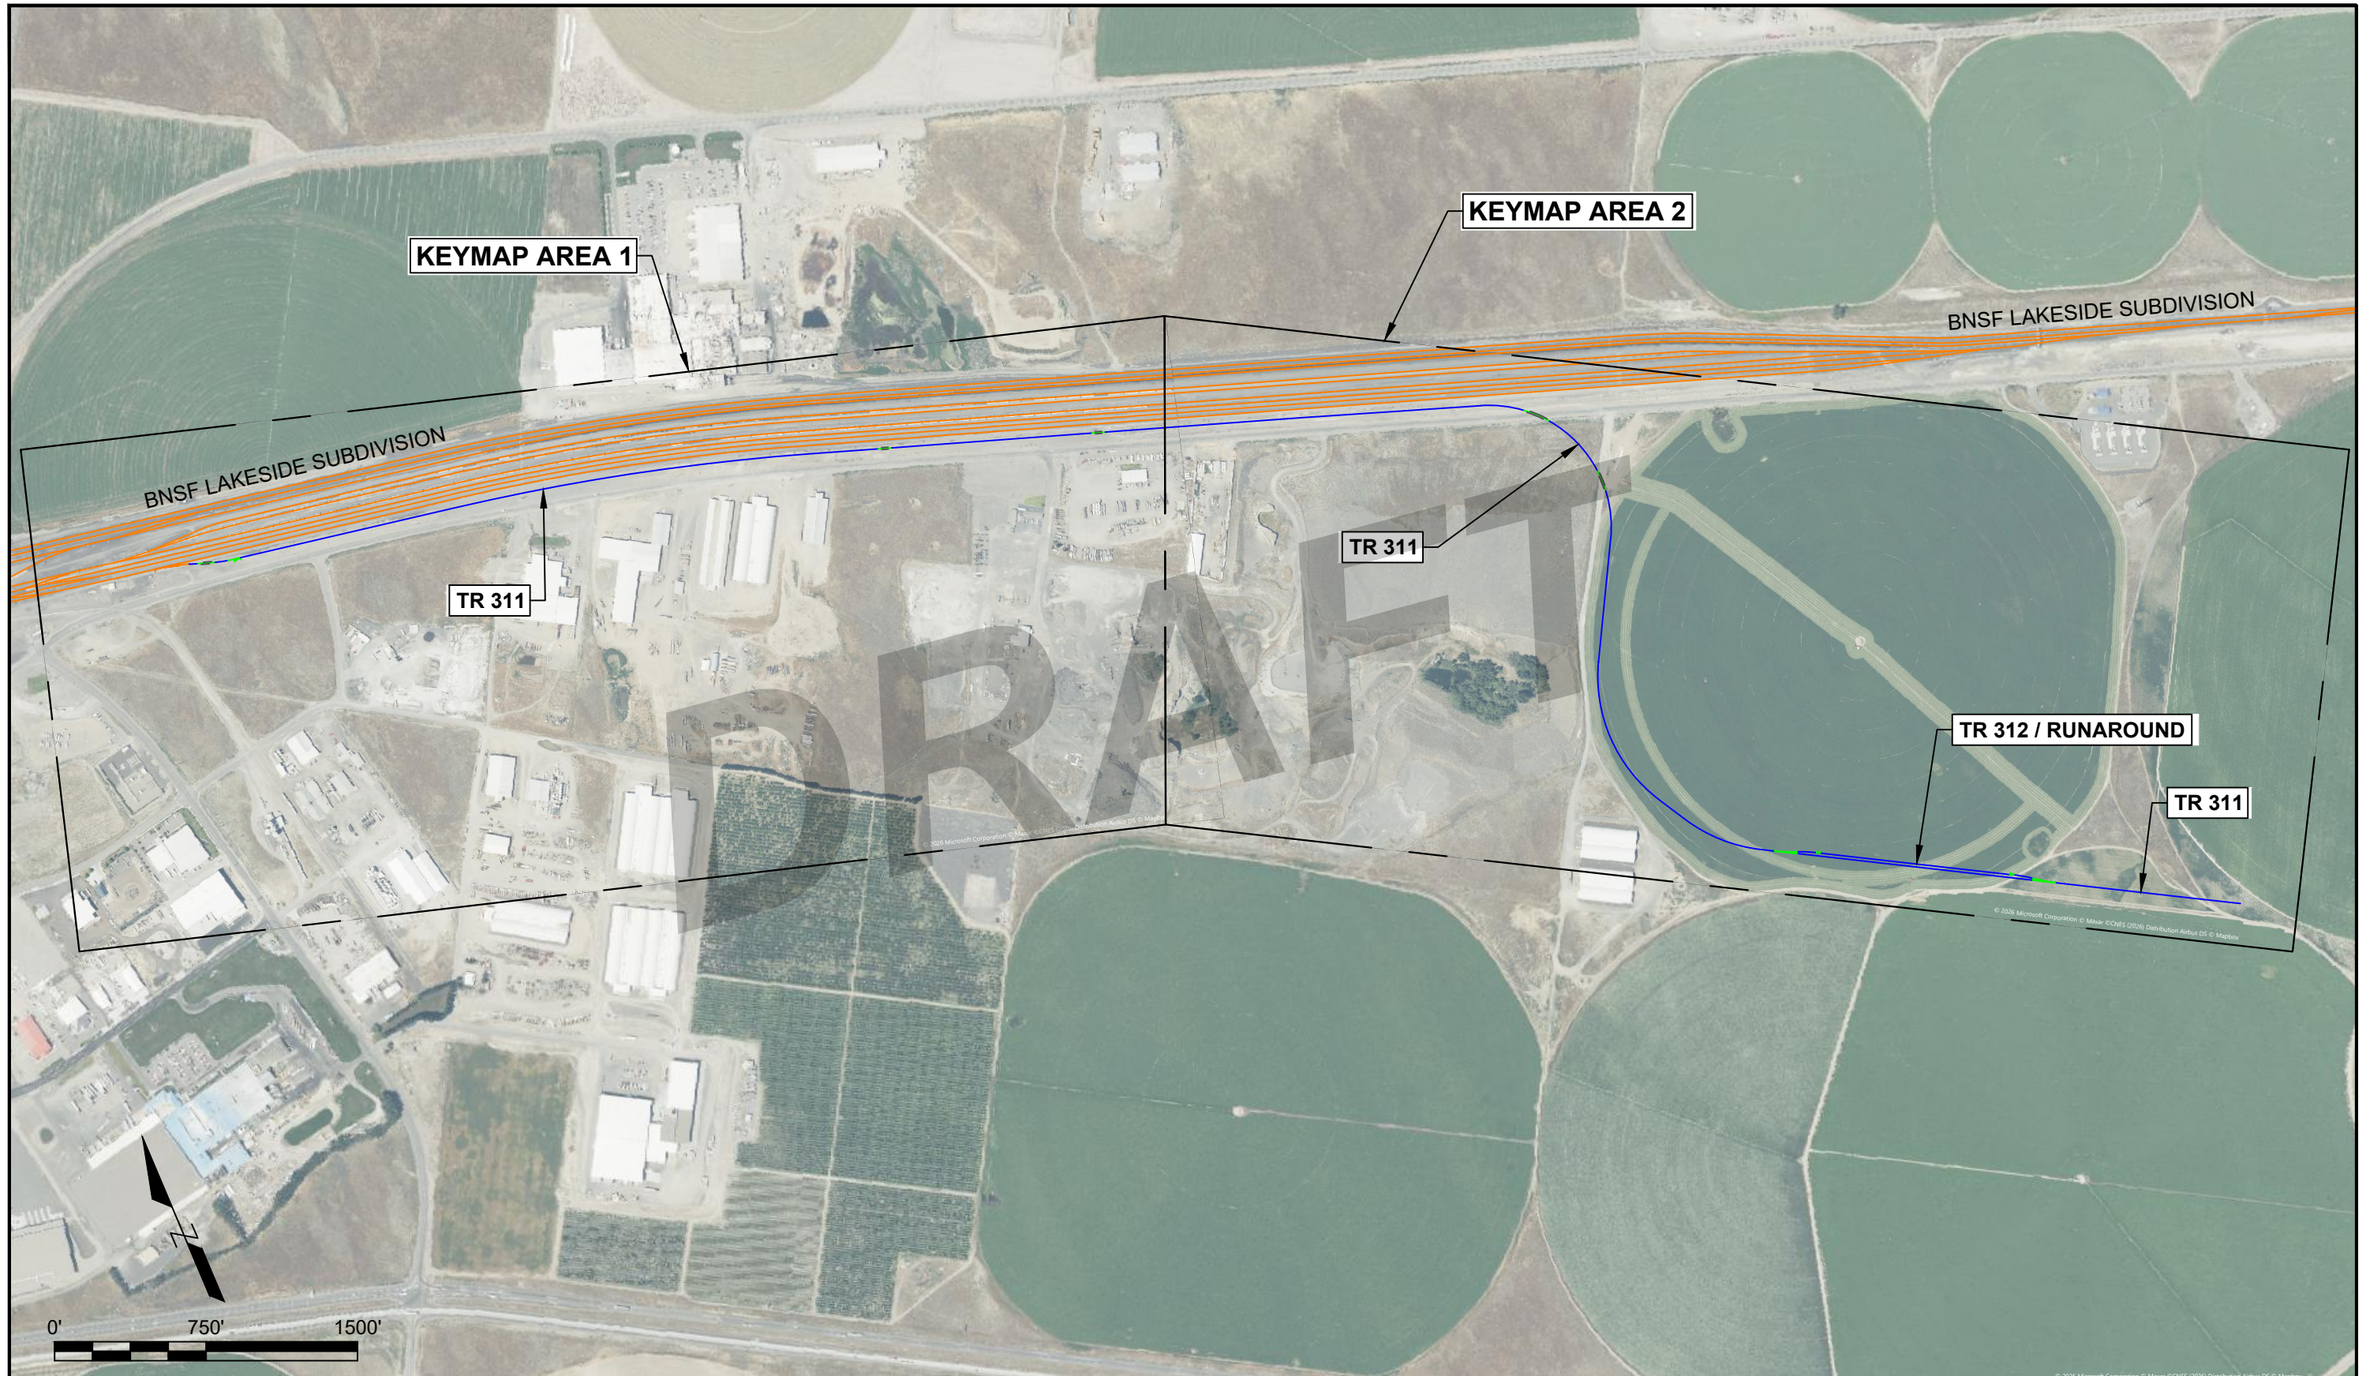


FILE NAME	C:\pwworking\west02\d0267054\POP Reimann Track Construction Type Exhibits.dwg				REGION NO.	STATE
TIME	9:12:22 AM					WA
DATE	10/27/2026				JOB NUMBER	
PLOTTED BY						
DESIGNED BY					CONTRACT NO.	
ENTERED BY						
CHECKED BY						
PROJ. ENGR.						
PROJ. MNGR.	P. WEBER	REVISION	DATE	BY		

811 Know what's below. Call before you dig.

P.E. STAMP BOX

DATE

HDR Engineering
835 N Post Street
Suite 101
Spokane, WA
99201-2126
United States
(509) 343-8500

NOT FOR CONSTRUCTION

PORT OF PASCO


PORT OF PASCO - BIG PASCO INDUSTRIAL CENTER
RAIL LEAD TRACK ASSESSMENT
PASCO, WA - BNSF LAKESIDE SUBDIVISION

REIMANN INDUSTRIAL CENTER
CONSTRUCTION TYPE
OVERALL KEYMAP

Plot 1

PLAN REF NO
KT1

SHEET 1 OF 3 SHEETS

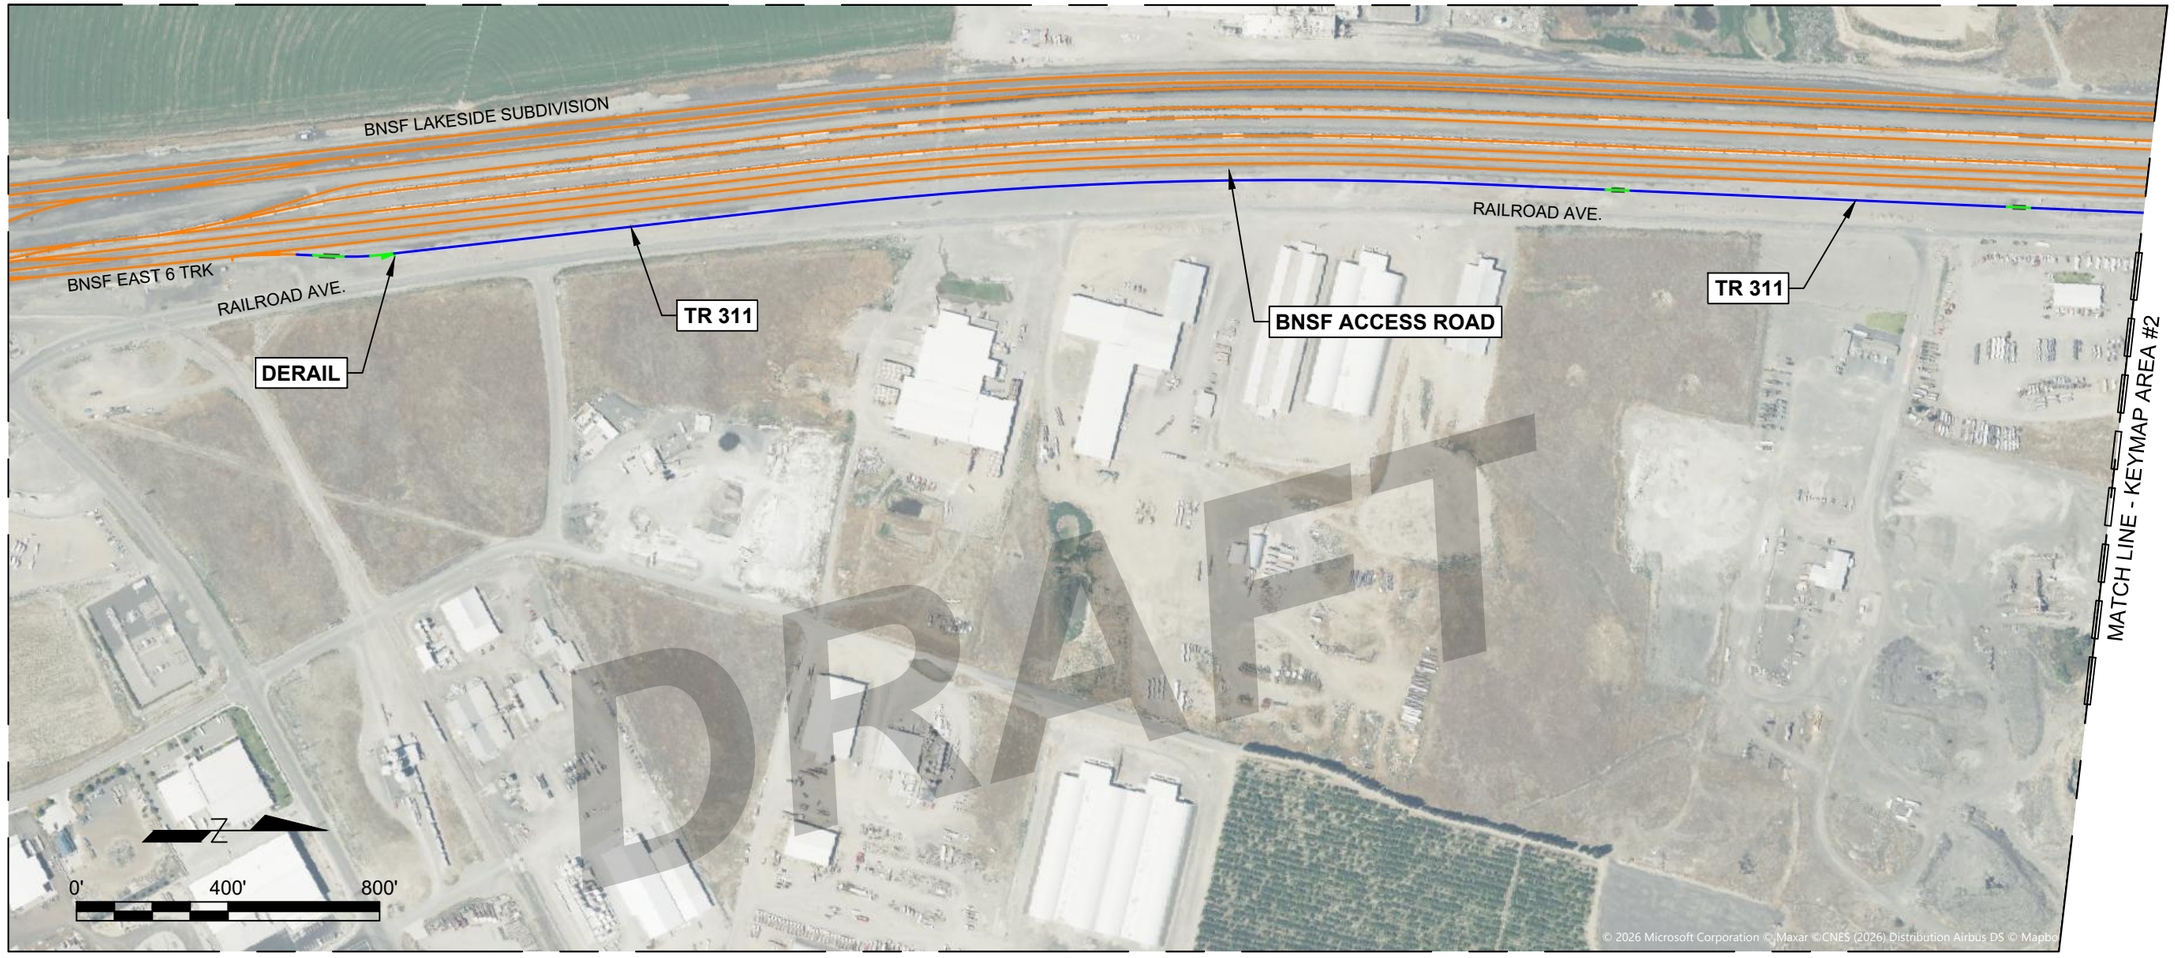

LEGEND

- BNSF TRACK
- MODERN/286 CAPABLE CONCRETE TIE TRACK
- MODERN/286 CAPABLE WOOD TIE TRACK
- ROAD CROSSING

FILE NAME	C:\pwworking\west02\d0267054\POP Reimann Track Construction Type Exhibits.dwg				
TIME	9:12:23 AM				
DATE	10/27/2026				
PLOTTED BY					
DESIGNED BY					
ENTERED BY					
CHECKED BY					
PROJ. ENGR.					
PROJ. MNGR.	P. WEBER	REVISION	DATE	BY	

REGION NO. | STATE: WA
JOB NUMBER
CONTRACT NO.

811 Know what's below. Call before you dig.

P.E. STAMP BOX
DATE

HDR Engineering
835 N Post Street
Suite 101
Spokane, WA
99201-2126
United States
(509) 343-8500


NOT FOR CONSTRUCTION

PORT OF PASCO

PORT OF PASCO - BIG PASCO INDUSTRIAL CENTER
RAIL LEAD TRACK ASSESSMENT
PASCO, WA - BNSF LAKESIDE SUBDIVISION

CONSTRUCTION TYPE
KEYMAP AREA 1

Plot 1
PLAN REF NO: KT2
SHEET 2 OF 3 SHEETS

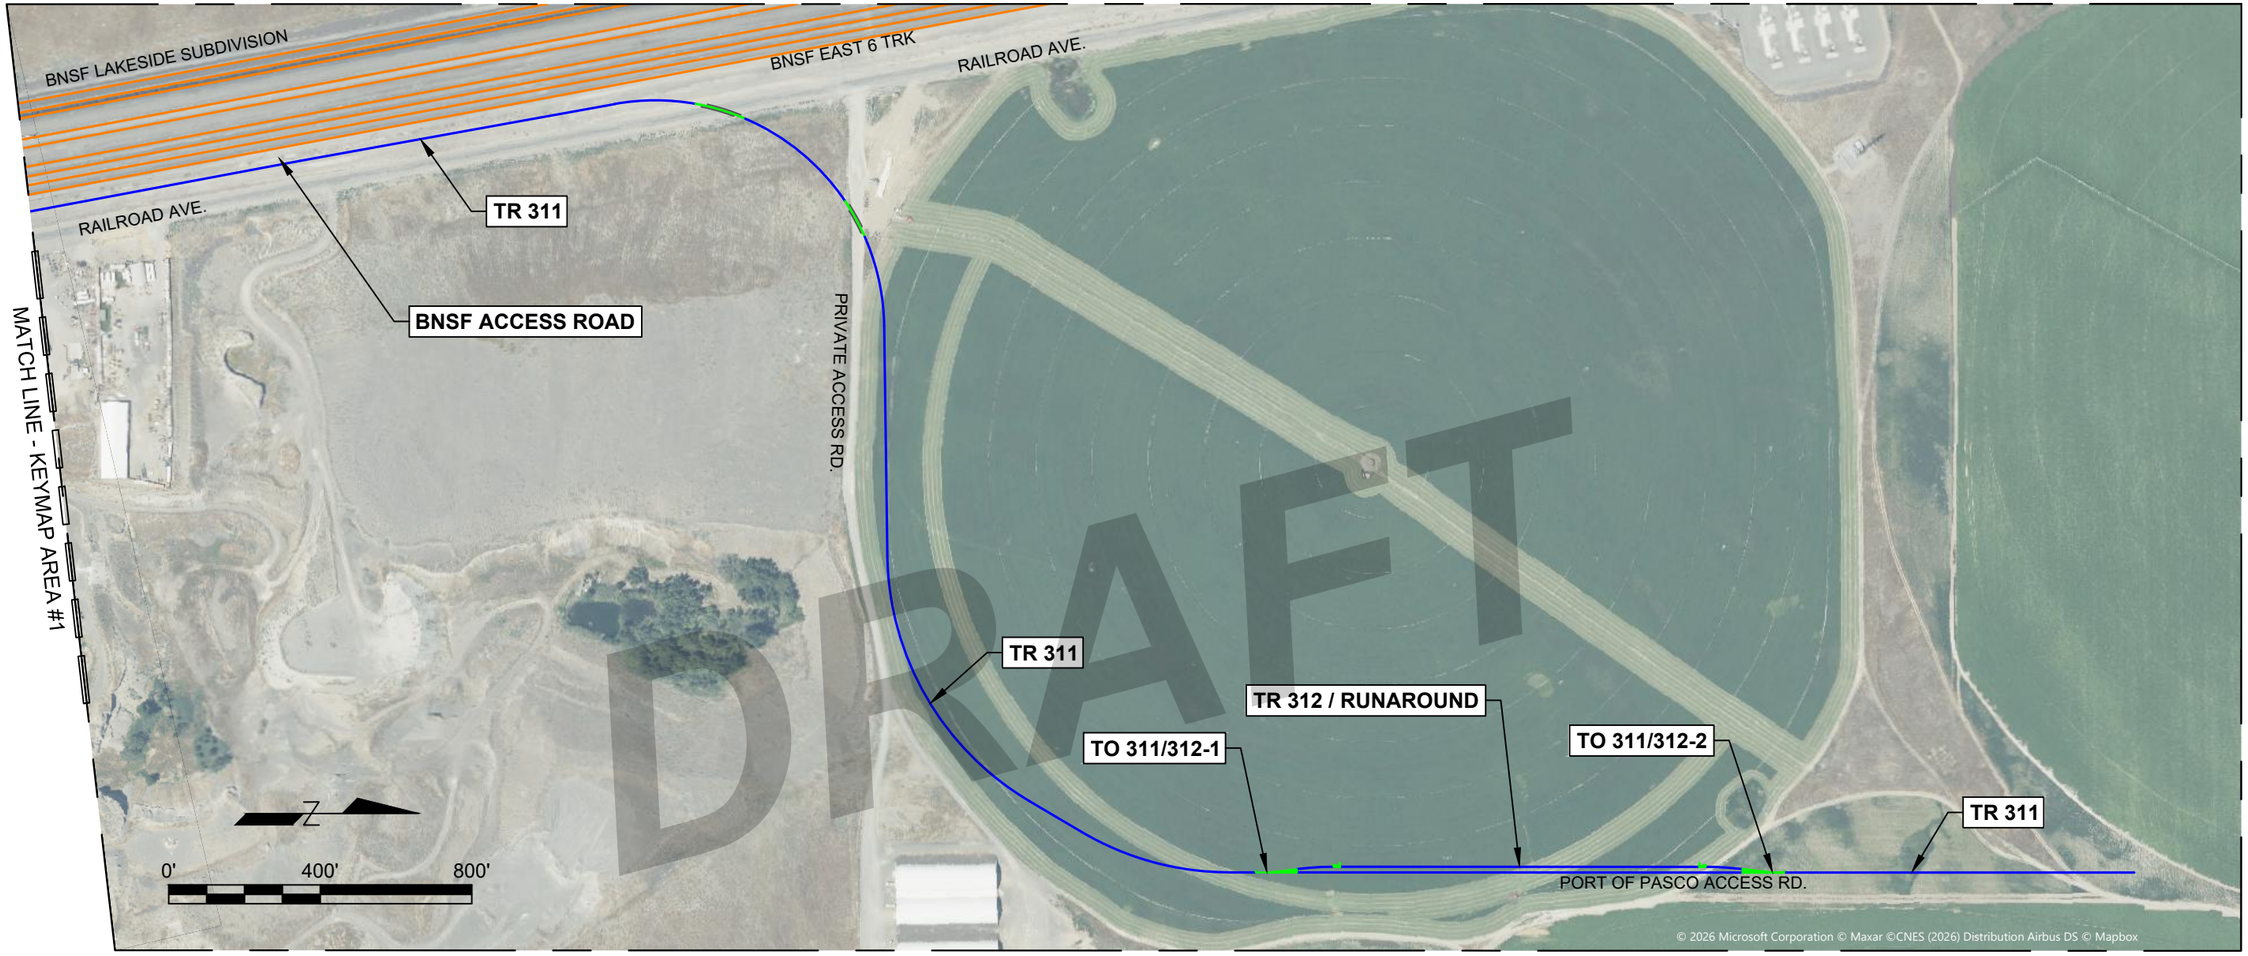

DRAFT

LEGEND

- BNSF TRACK
- MODERN/286 CAPABLE CONCRETE TIE TRACK
- MODERN/286 CAPABLE WOOD TIE TRACK
- ROAD CROSSING

FILE NAME	C:\pwworking\west02\d0267054\POP Reimann Track Construction Type Exhibits.dwg				
TIME	9:12:24 AM				
DATE	10/27/2026				
PLOTTED BY					
DESIGNED BY					
ENTERED BY					
CHECKED BY					
PROJ. ENGR.					
PROJ. MNGR.	P. WEBER	REVISION	DATE	BY	

REGION NO. | STATE: WA
JOB NUMBER
CONTRACT NO.

811 Know what's below. Call before you dig.

P.E. STAMP BOX
DATE

HDR Engineering
835 N Post Street
Suite 101
Spokane, WA
99201-2126
United States
(509) 343-8500

NOT FOR CONSTRUCTION

PORT OF PASCO

PORT OF PASCO - BIG PASCO INDUSTRIAL CENTER
RAIL LEAD TRACK ASSESSMENT
PASCO, WA - BNSF LAKESIDE SUBDIVISION

CONSTRUCTION TYPE
KEYMAP AREA 2

Plot 1
PLAN REF NO: KT3
SHEET 3 OF 3 SHEETS